Permit #F00144157

FilmL.A., Inc.
6255 W Sunset Blvd, 12th Floor
Hollywood, CA 90028
t: (213)977-8600 - f: (213)977-8601
www.filmla.com

Summary Information

Permit No: F00144157 **Type of Permit:** FILMING **Release Date:** 10/26/2018

Production Company HUNGRY MAN INC

Insured Company Name HUNGRY MAN INC
Contact Phone No. 1 310-264-3000
Contact Phone No. 2 212-625-5600
Fax 212-625-5699
Address 3111 S LA CIENEGA BLVD
LOS ANGELES, California 90016

Production Title MICROSOFT

Type of Production Commercial - Standard

Producer Tyler Byrne

Director Conor Byrne

1st AD MIKE CURTIS

Production Manager Chad Alburtis

FilmL.A. Coordinator Tara Kramer

Location Manager John Lowe
Primary Phone Mobile - 818-355-5602
Secondary Phone Office - 310-264-3000

Location Assistant John Lowe
Primary Phone Mobile - 818-355-5502
Secondary Phone

Fees

Posting 1200	$276.00
Notification Charge	$340.00
FILMLA NON-REFUNDABLE FILM APPLICATION FEE	$685.00
LA CITY LANE AND STREET CLOSURE FEE	$312.00
LA CITY FIRE SAFETY OFFICER	$1,105.00
LA CITY FIRE DEPARTMENT SPOT CHECK SURCHARGE	$85.00

Total Permit Fee $2,803.00

Number of Locations 2

NOT A PERMIT

Permit #F00144157

FilmL.A., Inc.
6255 W Sunset Blvd, 12th Floor
Hollywood, CA 90028
t: (213)977-8600 - f: (213)977-8601
www.filmla.com

Summary Information — Location

Permit Number	F00144157	**Location Manager**	John Lowe
Production Company	HUNGRY MAN INC	Primary Phone	Mobile - 818-355-5602
Insured Company	HUNGRY MAN INC	Secondary Phone	Office - 310-264-3000
Production Title	MICROSOFT		

Location Address 10250 Santa Monica Blvd, Los Angeles, CA, 90067

Location Type Mall

Film Dates 10/29/2018 - 10/29/2018 04:00 - 16:00 1 day

Open or Closed to the Public Open

Generic Conditions

*Certain service and personnel fees required by jurisdictional agencies are not collected by FilmL.A. Any such fees must be paid directly to the appropriate agency, and a separate invoice will be provided to the permittee.
*LAFD UFSO: Company must contact FilmL.A. for extension of the Uniformed Fire Safety Officers' hours. During normal business hours, UFSO must also inform the LAFD Film desk of the extension.
Must Maintain 5' Clearance on Sidewalks/Walkways
Must maintain local/emergency access
No cast or crew parking on area streets
No interference with merchant activity.
No interference with vehicular or pedestrian traffic
Number of uniformed officers listed on the permit is a minimum requirement. Permittee remains responsible for deploying a sufficient number of uniformed officers to provide traffic and crowd control to ensure the safety of the film crew and the public.
Traffic control must be done in accordance w/MUTCD
Traffic Officers Required
Uniformed officers shall have a copy of the film permit in their possession and are required to confirm that all traffic control signage devices are in place.

Please see attached document Century Park W (ES curb) Constellation (NS curb) - Hungry Man (Rev 1).pdf

Equipment on Location

Type	Quantity
5 or 10 ton trucks	7
Cast/Crew vehicles	78
Catering Truck	1
Cube Trucks	4
Generator	1
Honey Wagons	2

Personnel on Location

Type	Quantity
Cast	5
Crew	65
Extras	35
LA City UFSO assigned	43799
Off-Duty/Retired LAPD Officer(s)	2

NOT A PERMIT

FilmL.A., Inc.
6255 W Sunset Blvd, 12th Floor
Hollywood, CA 90028
t: (213)977-8600 - f: (213)977-8601
www.filmla.com

Summary Information — Location

Permit Number F00144157
Production Company HUNGRY MAN INC
Insured Company HUNGRY MAN INC
Production Title MICROSOFT

Location Manager John Lowe
Primary Phone Mobile - 818-355-5602
Secondary Phone Office - 310-264-3000

Motor Homes	1
Portable restrooms	1
Vans	3

Filming Activities Interior Dialogue; Filming inside of the microsoft store and also in the common courtyard areas inside of the mall.; Electrical tie in at the mall.;

Jurisdiction **Political:** Los Angeles City - Council District 05 **Police:** Los Angeles Police Department **Fire:** Los Angeles City

Thomas Guide **Page:** 632 **Grid:** D3

Approvals

FILML.A. CLOSURES	Yulizza Ramirez
LOS ANGELES CITY DEPARTMENT OF PUBLIC WORKS	Vanessa Martin
LOS ANGELES CITY FIRE DEPARTMENT - FILM UNIT	Carlos Morel
LOS ANGELES CITY POLICE DEPARTMENT	Gabriel Aleman

Coordinator Note PRODUCTION MUST YIELD TO METRO PURPLE LINE CONSTRUCTION ACTIVITY AT SOLAR WAY AND CONSTELLATION.
PRODUCTION IS NOT ALLOWED TO INTERFERE WITH METRO CONSTRUCTION IN ANY WAY.

Coordinator Note UFSO REQURIED 10/29, 0400 - 1600 HRS.

Parking

Base Camp
Location Type : Filming Location

Crew Parking
Location Type : Filming Location

Lane / Full Closure N/S CURB LANE CLOSURE OF CONSTELLATION BLVD FROM CENTURY PARK WEST - SOLAR WAY. (RED ZONE)
E/S CURB LANE CLOSURE OF CENTURY PARK WEST FROM SANTA MONICA BLVD - CONSTELLATION AV (RED ZONE).

Approximate Footage 601 - 900

Date(s) 10/29/2018 to 10/29/2018 **Time(s)** 03:00 to 17:00

NOT A PERMIT

FilmL.A., Inc.
6255 W Sunset Blvd, 12th Floor
Hollywood, CA 90028
t: (213)977-8600 - f: (213)977-8601
www.filmla.com

Summary Information — Location

Permit Number	F00144157	**Location Manager**	John Lowe
Production Company	HUNGRY MAN INC	Primary Phone	Mobile - 818-355-5602
Insured Company	HUNGRY MAN INC	Secondary Phone	Office - 310-264-3000
Production Title	MICROSOFT		

Location Address 8500 Lankershim Blvd, Los Angeles, CA, 91352

Location Type Studio

Prep Dates 10/27/2018 - 10/28/2018 07:00 - 22:00 2 days

Film Dates 10/29/2018 - 10/30/2018 07:00 - 22:00 2 days

Strike Dates 10/31/2018 - 10/31/2018 07:00 - 22:00

Open or Closed to the Public Closed

Generic Conditions *LA CITY AND/OR LA COUNTY FIRE CHECKLIST ATTACHED TO FINAL PERMIT. THE PERMITTEE IS RESPONSIBLE FOR COMPLETING CHECKLIST PRIOR TO FILMING ACTIVITY AT THIS LOCATION. NON COMPLIANCE MAY RESULT IN ASSIGNMENT OF A FIRE OFFICER.
Must Maintain 5' Clearance on Sidewalks/Walkways
Must maintain local/emergency access
No cast or crew parking on area streets
No interference with merchant activity.
No interference with vehicular or pedestrian traffic

Equipment on Location

Type	Quantity
5 Ton Truck	7
Cast/Crew vehicles	45
Catering Truck	1
Cube Trucks	4
Generator	1
Honey Wagons	1
Motor Homes	1
Portable restrooms	1
Scissor Lifts	1
Stakebed Trucks	1
Vans	3

Personnel on Location

Type	Quantity
Cast	5
Crew	60
Extras	25
Spot Check	1

Filming Activities Atmospheric Smoke Effects; Equipment on property; Interior Dialogue; Talent singing on stage with music playing in background.; Building various sets on stage on prep dates.; Talent suspended by wire for simulated scenes of talent flying

NOT A PERMIT

FilmL.A., Inc.
6255 W Sunset Blvd, 12th Floor
Hollywood, CA 90028
t: (213)977-8600 - f: (213)977-8601
www.filmla.com

Summary Information — Location

Permit Number F00144157
Production Company HUNGRY MAN INC
Insured Company HUNGRY MAN INC
Production Title MICROSOFT

Location Manager John Lowe
Primary Phone Mobile - 818-355-5602
Secondary Phone Office - 310-264-3000

through the clouds.;

Jurisdiction **Political:** Los Angeles City - Council District 06 **Police:** Los Angeles Police Department **Fire:** Los Angeles City

Thomas Guide **Page:** 532 **Grid:** H1

Approvals LOS ANGELES CITY POLICE DEPARTMENT Gabriel Aleman

Parking

Base Camp
Location Type : Filming Location

Crew Parking
Location Type : Filming Location

Posting "No Parking" signs E/S OF LANKERSHIM BLVD, KEWEN AV - SOUTH FOR 300' (PARKING TRUCKS OVERNIGHT FOR DURATION OF SHOOT) .
S/S OF KEWEN AV, LANKERSHIM BLVD - TUXFORD ST. (PARKING TRUCKS OVERNIGHT FOR DURATION OF SHOOT).

Approximate Footage 901 - 1200 **Log Number** 221099

Date(s) 10/27/2018 to 10/31/2018 **Time(s)** 00:00 to 00:00

NOT A PERMIT

Permit #F00144157

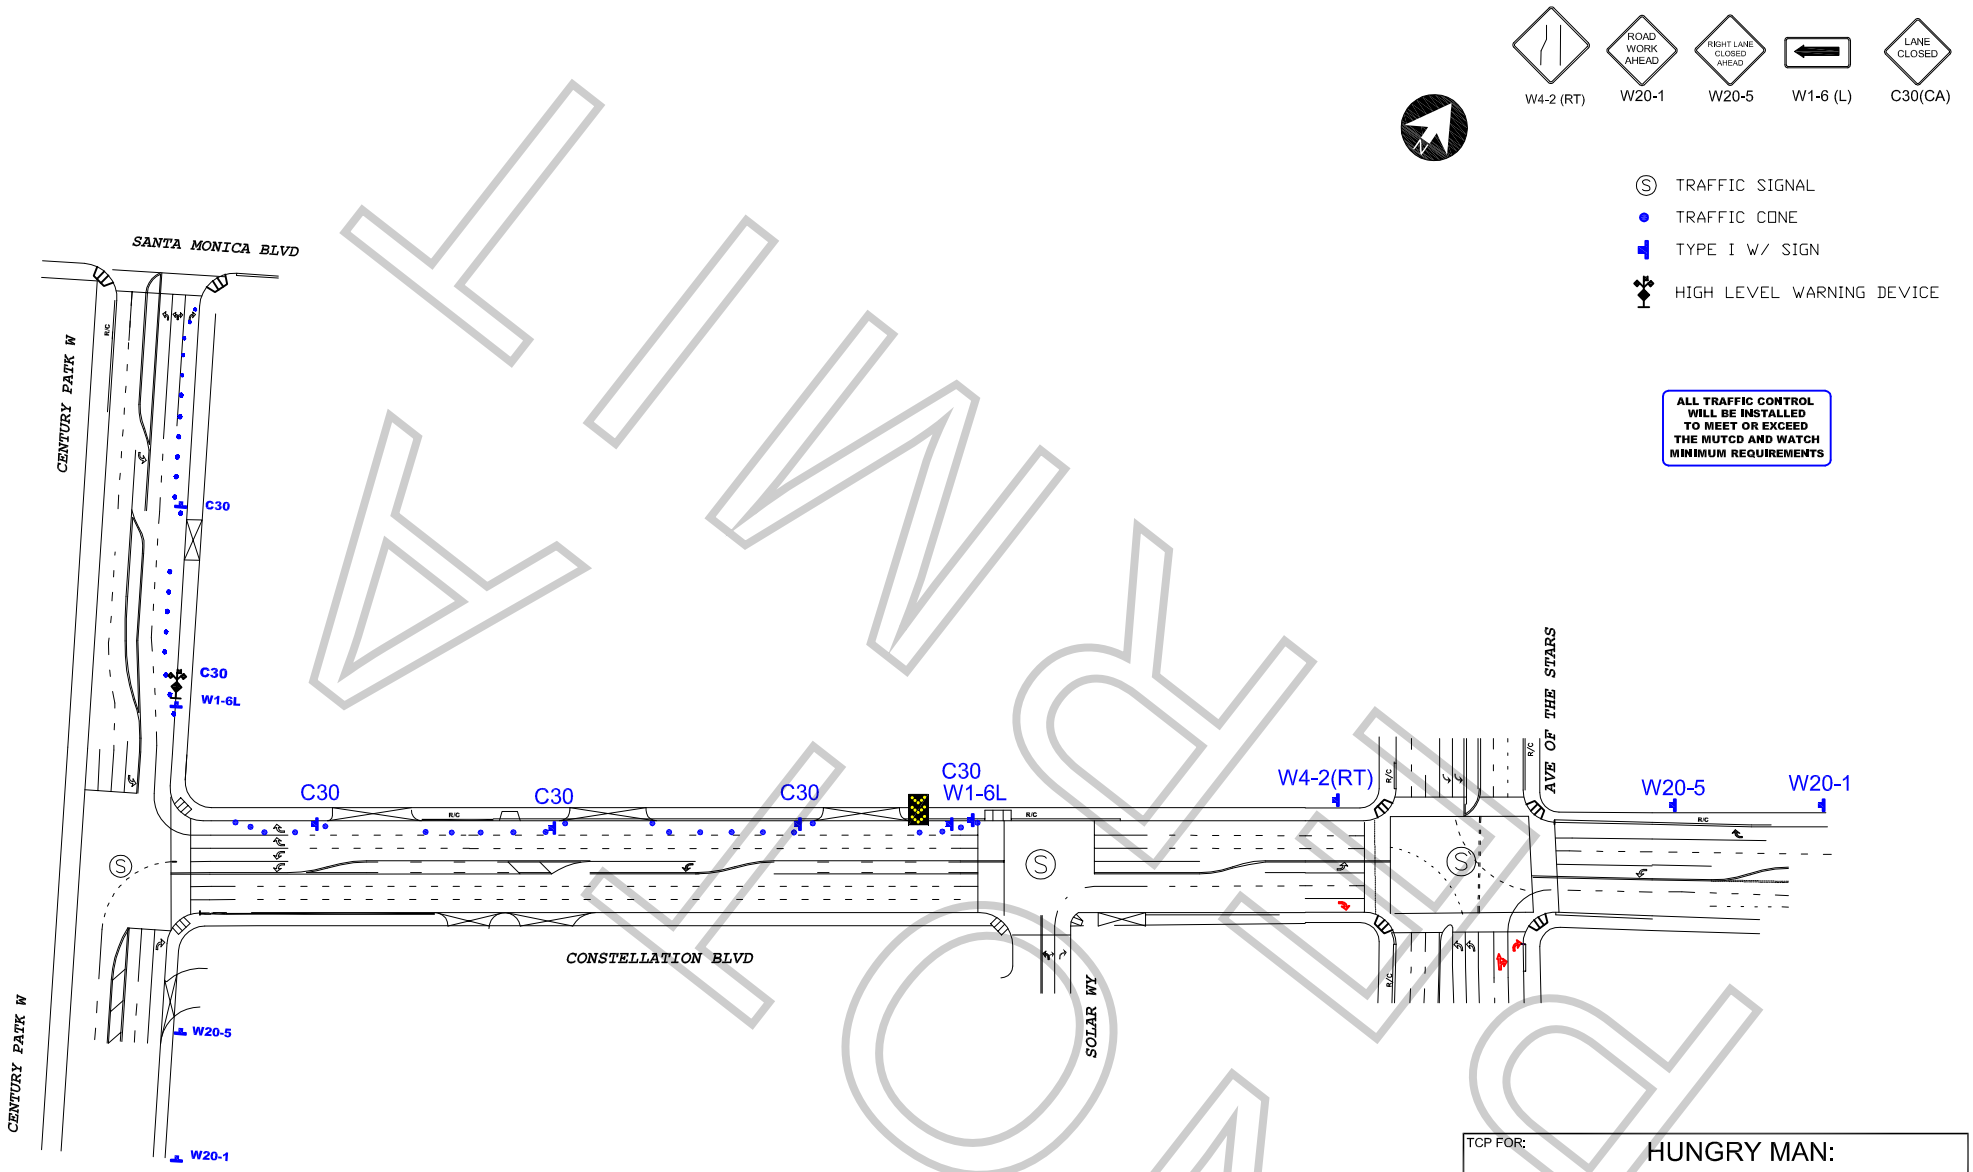

FINAL
NOT FOR CONSTRUCTION

WORK ZONE TRAFFIC CONTROL PLAN
GENERAL NOTES

1. DATE/TIME: 10-29-18 FROM 03:00 HOUR TO 17:00 HOURS.

2. ALL SIGNING, STRIPING, AND TRAFFIC CONTROL DEVICES SHALL CONFORM TO THE (CURRENT) STATE OF CALIFORNIA DEPARTMENT OF TRANSPORTATION (CALTRANS) STANDARD PLANS AND STANDARD SPECIFICATIONS, CALIFORNIA MUTCD, AND ANY ADDENDUMS THERETO, AND AS SHOWN ON THESE PLANS, SYMBOLS AND ABBREVIATIONS USED ARE SHOWN ON CALTRANS STANDARD PLANS.
3. THERE WILL BE NO INTERFERENCE WITH TRAFFIC SIGNALS OR CROSSWALKS.
4. CONES WILL BE 28" MINIMUM HEIGHT AND HAVE REFLECTORIZED SLEEVES FOR NIGHT WORK.
5. POLICE WILL DIRECT TRAFFIC IF NECESSARY.

TCP FOR: HUNGRY MAN: "MICROSOFT"

LOCATION:
E/S CURB - CENTURY PARK W. FROM SANTA MONICA TO CONSTELLATION
N/S CURB - CONSTELLATION FROM CENTURY PARK W. TO SOLAR WAY
LOS ANGELES, CALIFORNIA

CONTACT: MICHAELA WRIGHT
OFFICE# 619-749-6088
JOHN LOWE
PH# 818-355-5602

JCL TRAFFIC SERVICES
(213) 622-9775
C31-CA Lic # 805357

DATE	REVISIONS	DRAFTER: MARIO MENJIVAR
		SCALE: N.T.S.
		FILM LA: TK